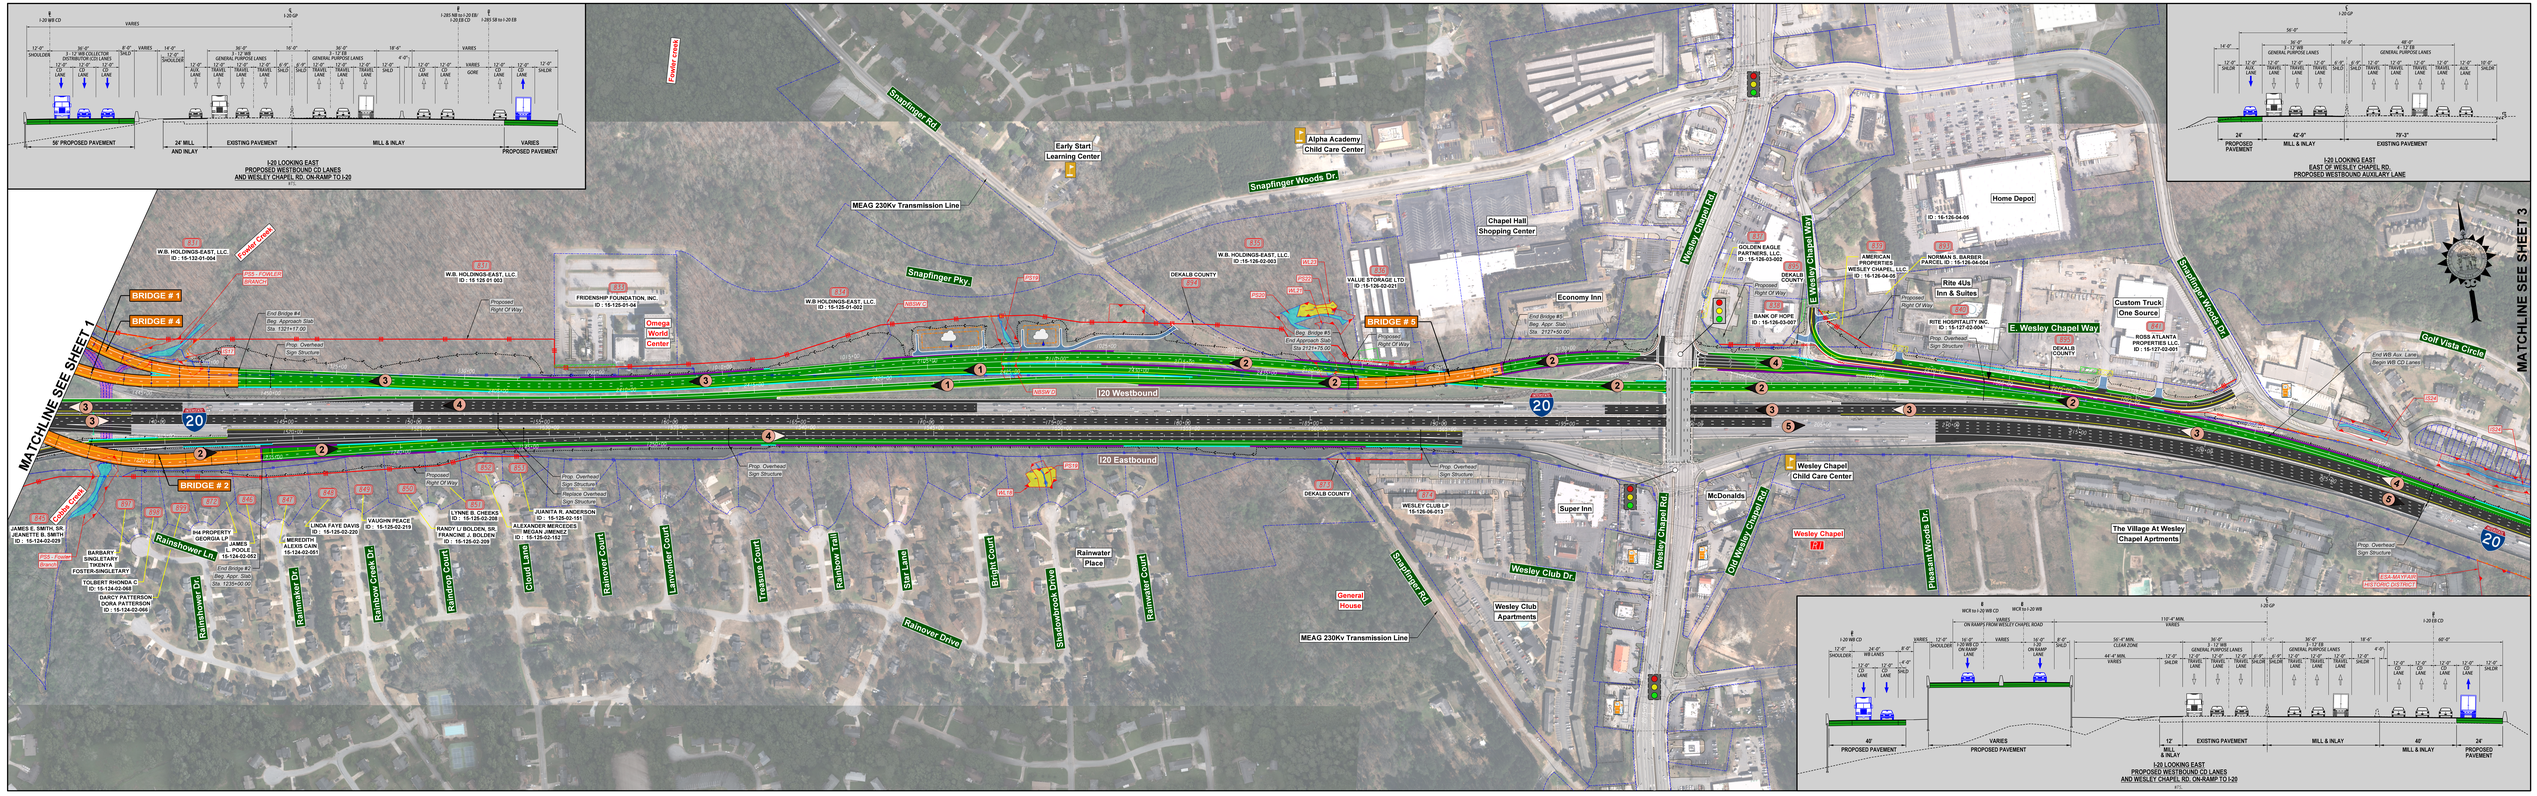

LEGEND

- PROPOSED GENERAL PURPOSE LANES MILL & INLAY
- PROPOSED GENERAL PURPOSE LANES FULL DEPTH PAVEMENT
- PROPOSED GENERAL PURPOSE LANES ON BRIDGE
- PROPOSED DIVERSAY PAVEMENT
- PROPOSED SIDEWALK / SHARED PATH
- TO BE REMOVED SIDEWALK
- EXISTING BRIDGE / ROADWAY REMOVAL
- PROPERTY LINE / EXISTING ROW
- EXISTING ROW & LIMITED ACCESS
- PROPOSED REQUIRED ROW
- PROPOSED REQUIRED ROW & LIMITED ACCESS
- PROPOSED LIMITED ACCESS
- POTENTIAL RETAINING WALL
- PROPOSED CONCRETE BARRIER
- PROPOSED PERMANENT EASEMENT
- PROPOSED DRIVEWAY EASEMENT
- EXISTING DRAINAGE STRUCTURES
- CONSTRUCTION LIMITS
- EXISTING SIGNALIZED INTERSECTION
- PROPOSED SIGNALIZED INTERSECTION
- PROPOSED NUMBER OF LANES
- SCHOOL
- RELIGIOUS INSTITUTION
- CEMETERY
- GAS STATION
- ENVIRONMENTALLY SENSITIVE AREA WATERS & BUFFERS
- WETLAND
- ORANGE BARRIER FENCE
- POTENTIAL DRAINAGE POND

GENERAL NOTES

1. EXISTING TOPO, RIGHT OF WAY AND PROPERTY LINE INFORMATION SHOWN ON THESE DOCUMENTS IS A COMPILATION OF EXISTING RESOURCES AND SUBJECT TO CHANGE.

SHEET INDEX

GDOT
Georgia Department of Transportation

I-285/I-20 EAST INTERCHANGE RECONSTRUCTION

DEKALB COUNTY - PI NO.: 0013915

A MAJOR MOBILITY INVESTMENT PROGRAM PROJECT

PRELIMINARY

SHEET 2 OF 4

SCALE IN FEET
0 100 200 400